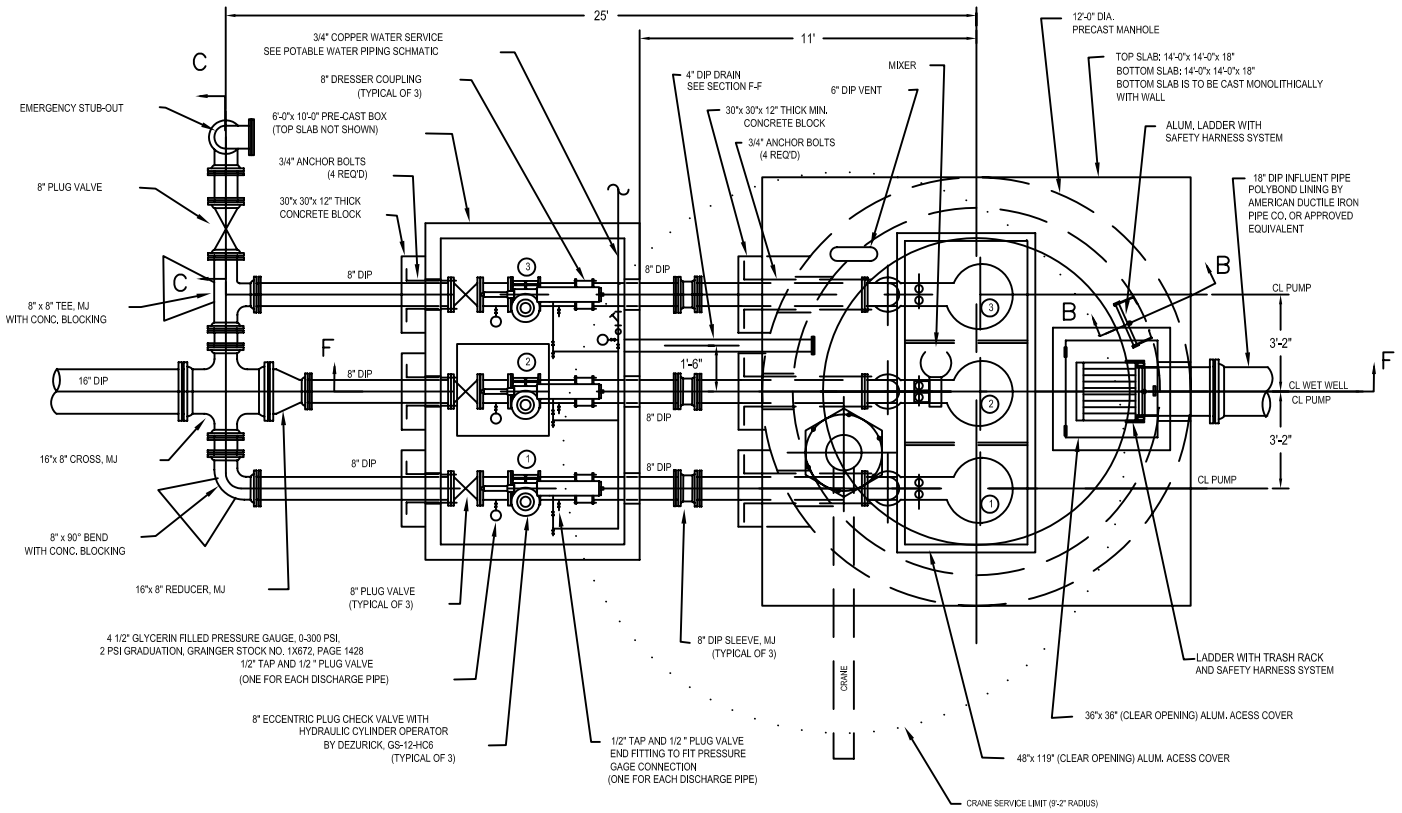

REVISIONS

City of Cumming

Department of Utilities - Water Pollution Control Division

TYPICAL TRIPLEX STATION WITH EMERGENCY BYPASS PIPING

PS-18