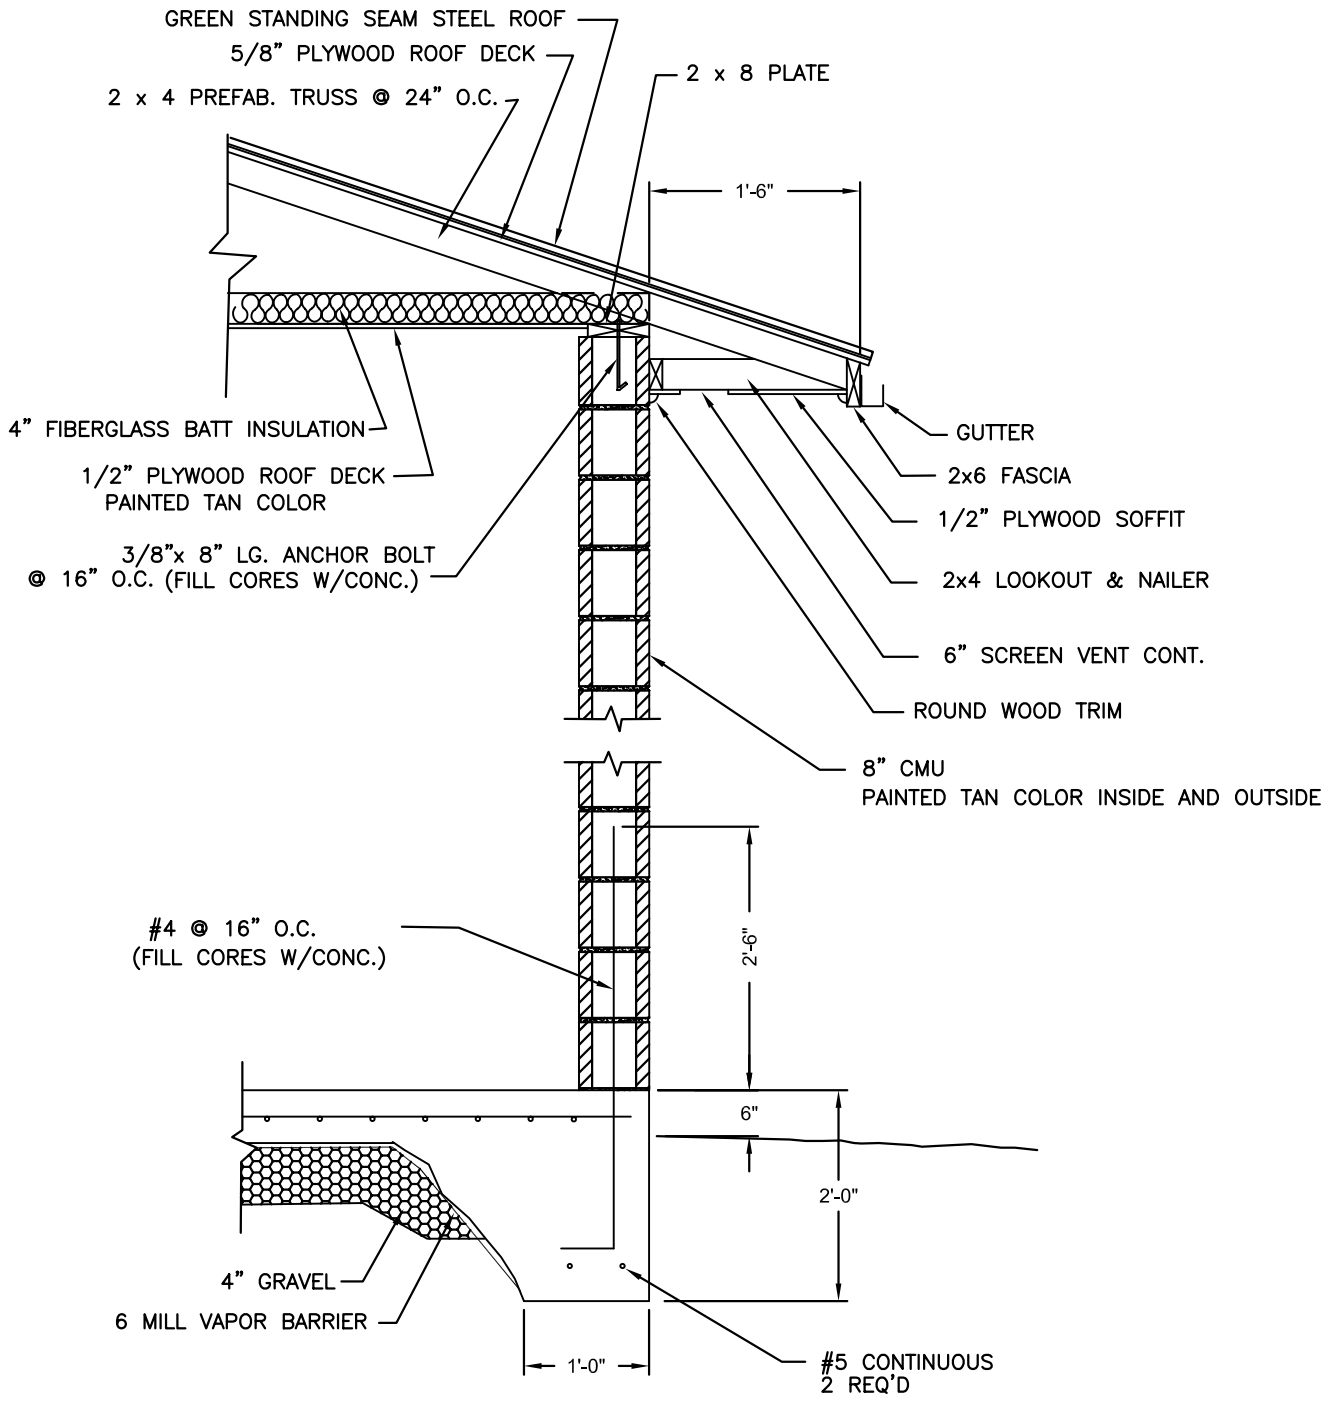

TYPICAL WALL SECTION

N.T.S.

REVISIONS

City of Cumming

Department of Utilities - Water Pollution Control Division

ELECTRICAL BUILDING
TYPICAL WALL SECTION

PS-6