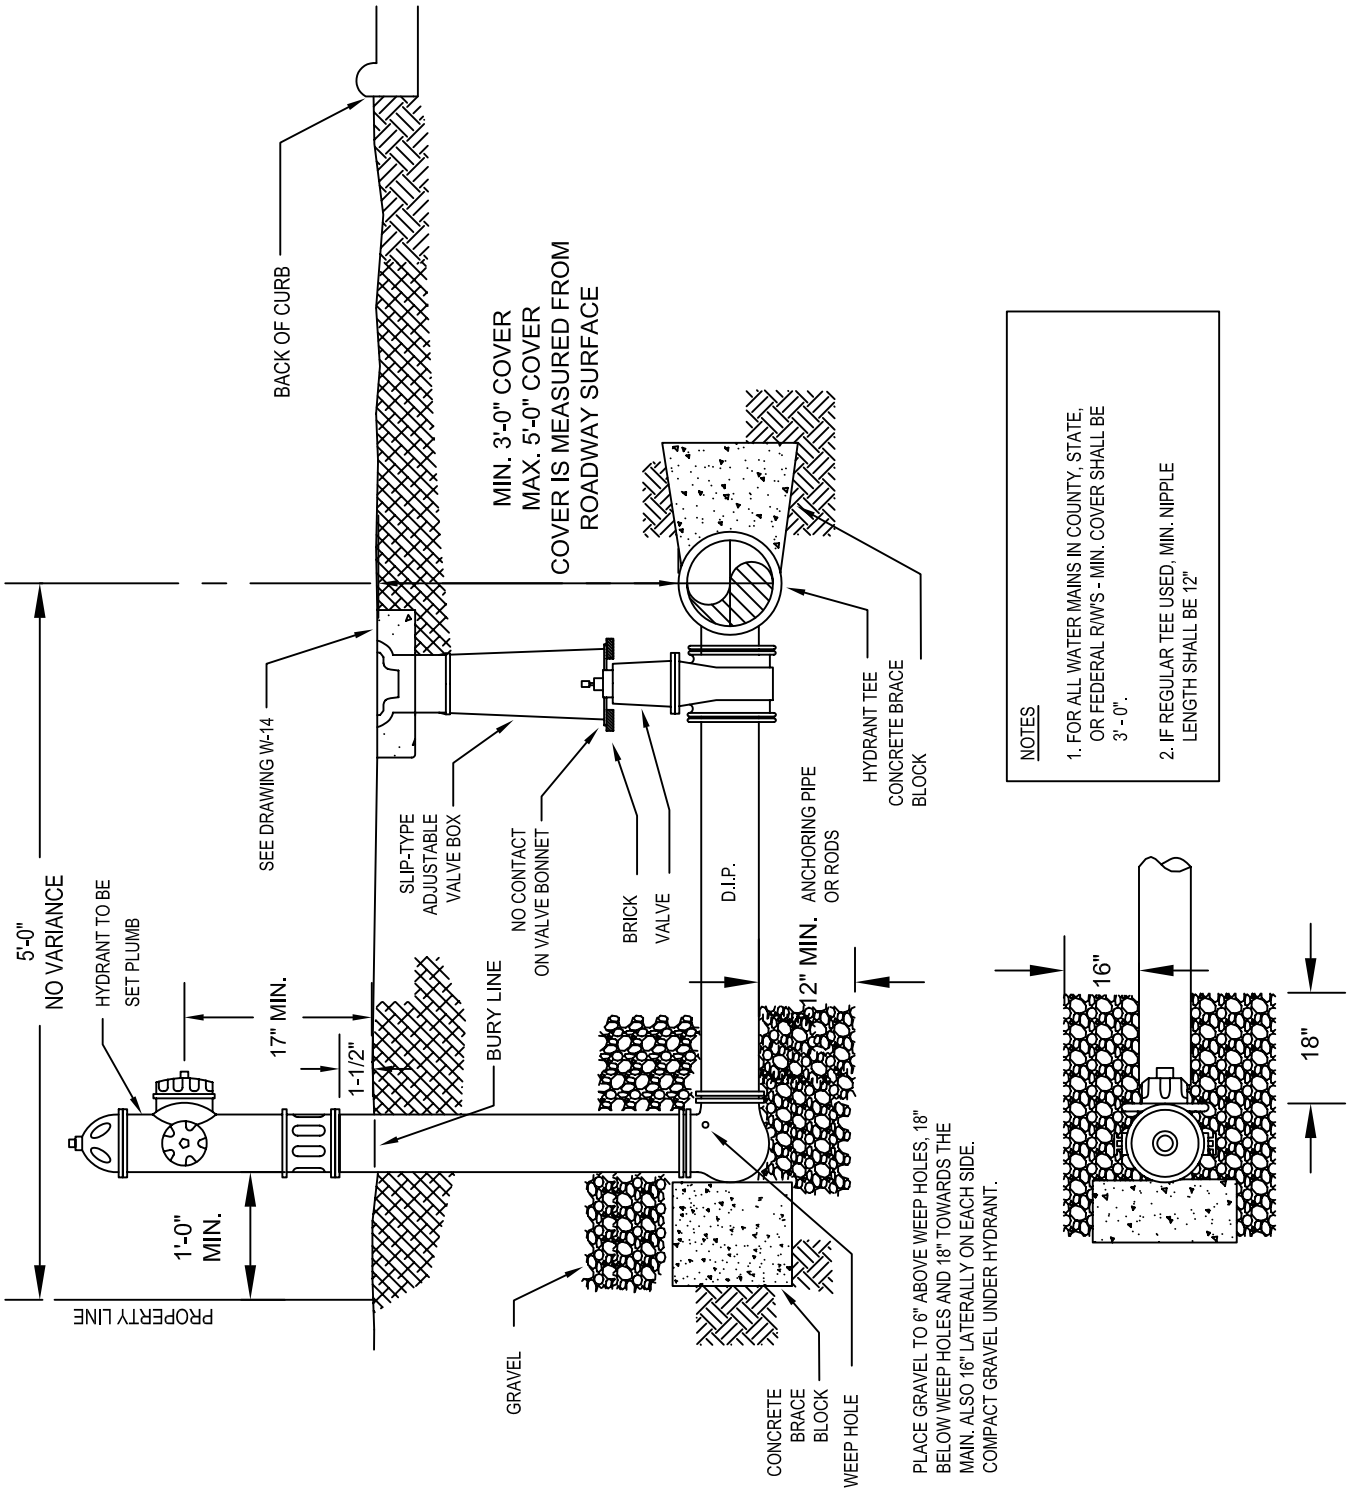

REVISIONS

City of Cumming

Department of Utilities - Distribution and Collection Division

FIRE HYDRANT INSTALLATION
GA D.O.T. & COUNTY ROADS

CITY OF CUMMING, GEORGIA
GATEWAY TO LEISURE LIVING

W-38