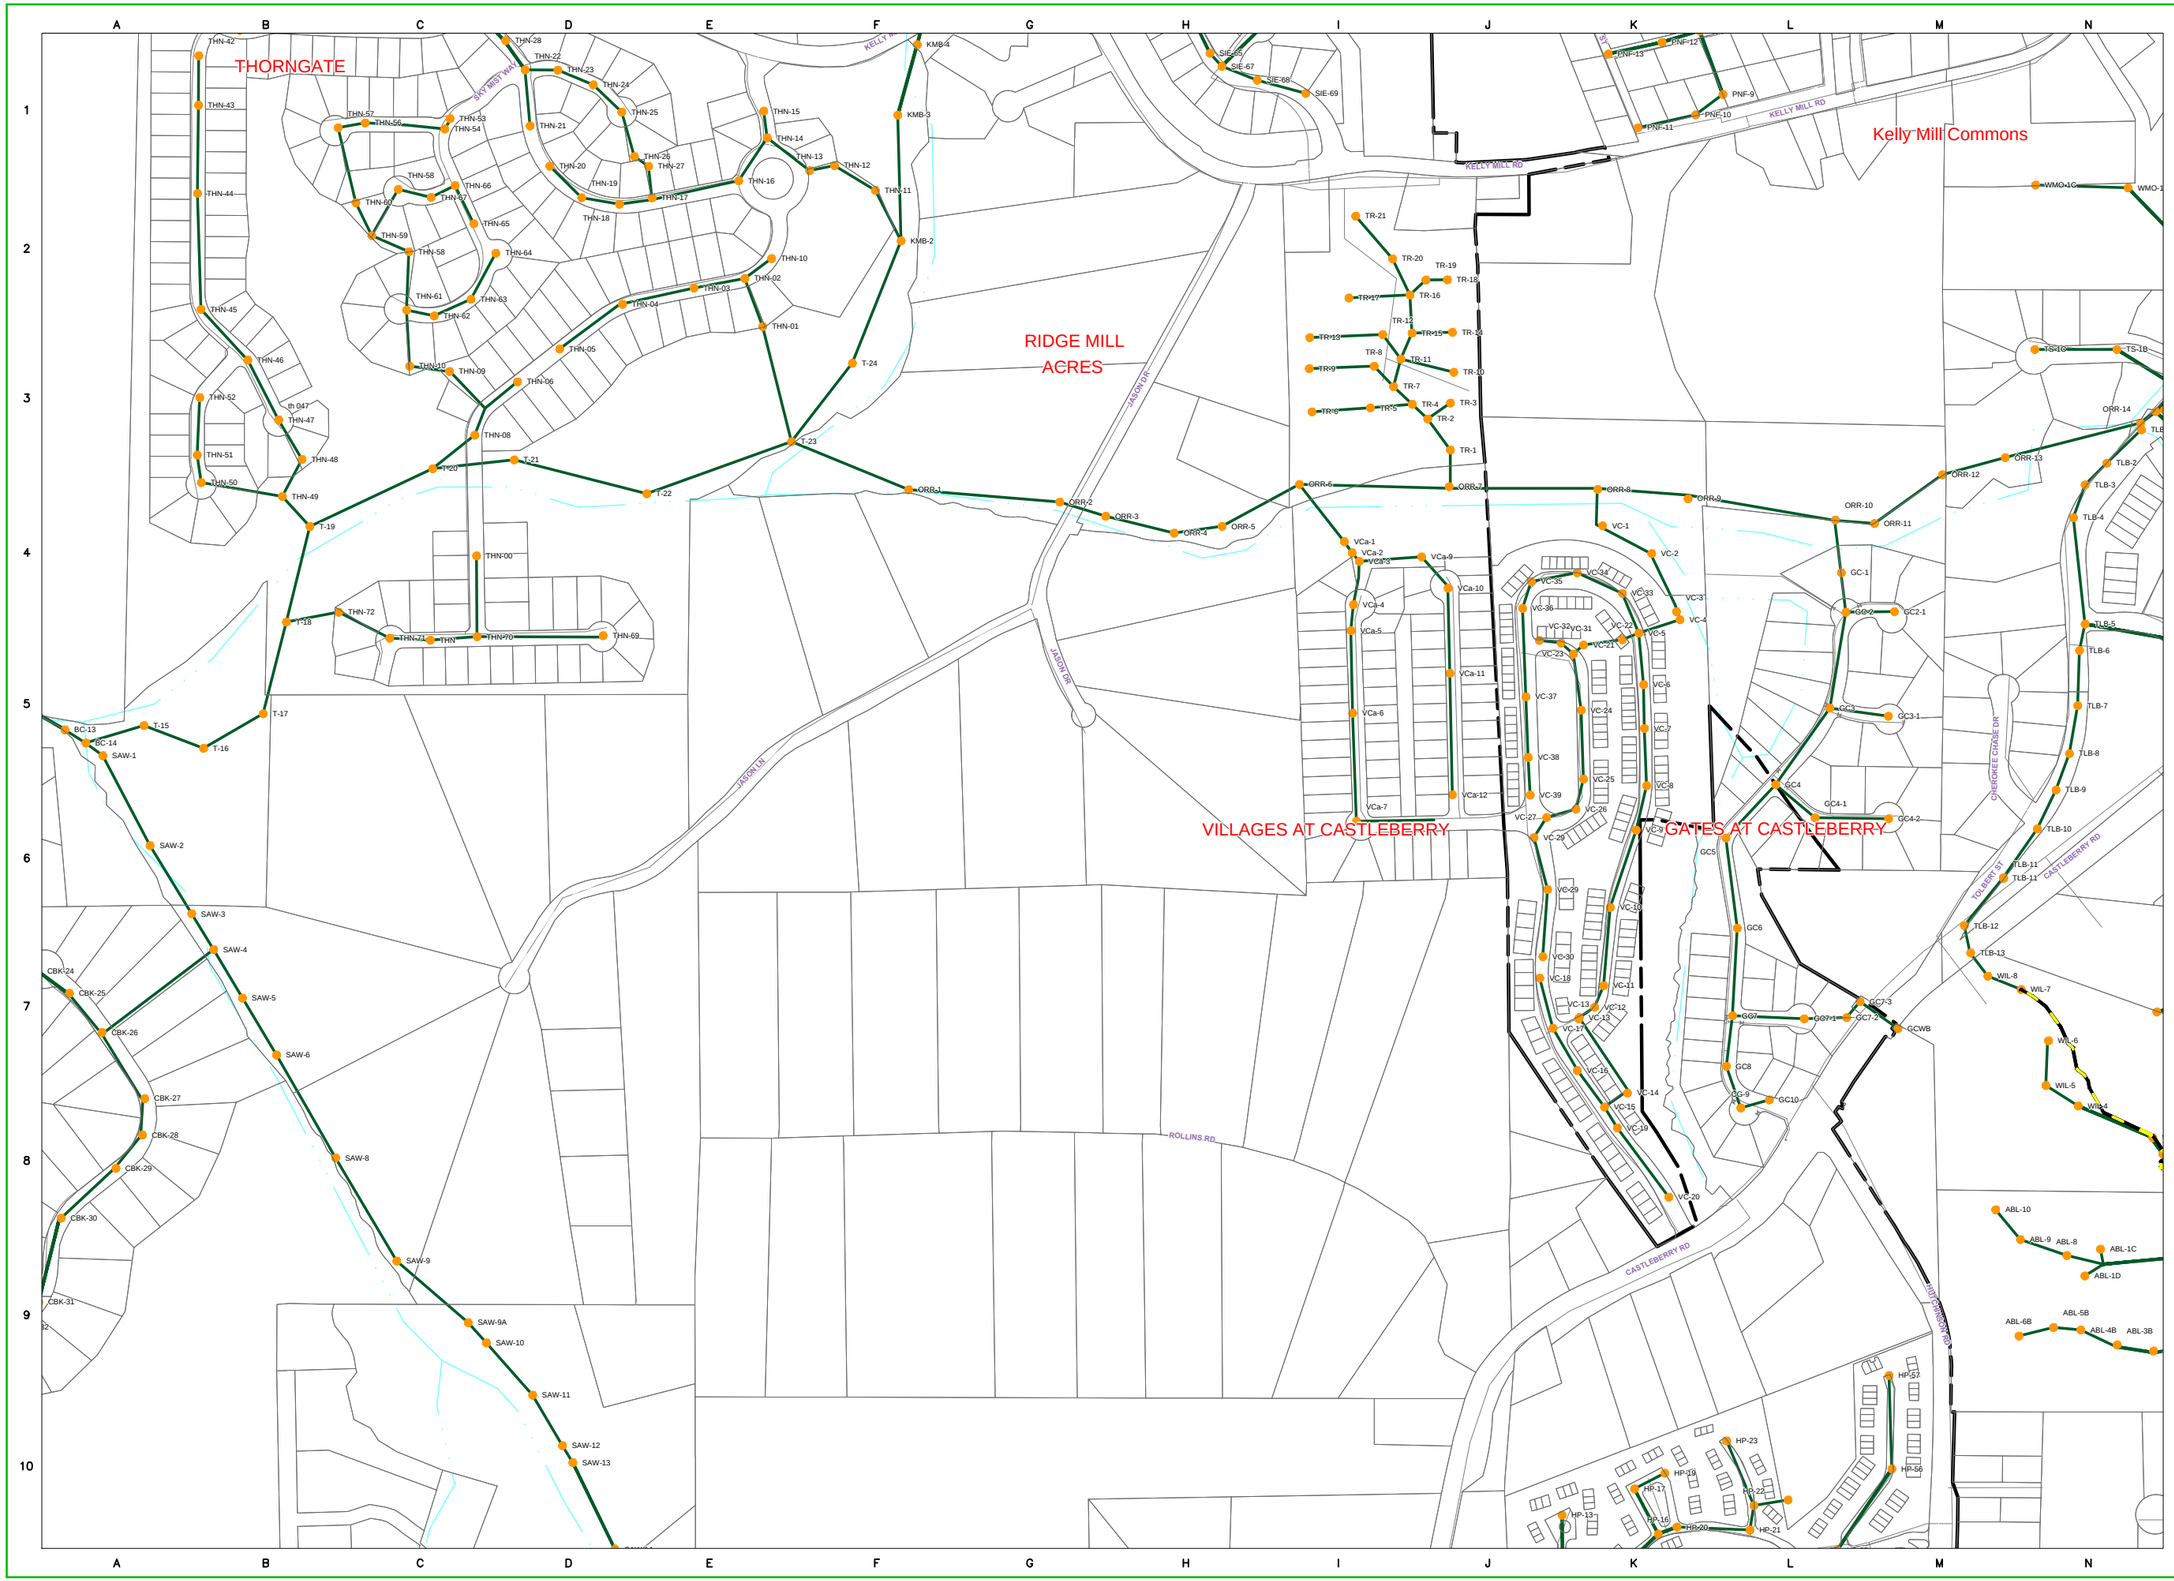

N

SCALE IN FEET
250 0 250
1" = 500'

DEPARTMENT OF UTILITIES
ENGINEERING AND STORMWATER DIVISION
GIS BRANCH
100 MAIN STREET, CUMMING, GA 30040
(770) 781-2020

CITY OF CUMMING, GEORGIA
SANITARY SEWER SYSTEM MAP

CITY OF CUMMING DISCLAIMS ANY RESPONSIBILITIES OR LIABILITIES OR DAMAGES FROM THE USE OF THIS MAP. THIS MAP IS FOR INFORMATIONAL PURPOSES ONLY AND IS NOT INTENDED TO BE USED FOR TAX ASSESSMENT, SURVEY OR ENGINEERING PURPOSES.

REVISIONS

DATE
FEB 2011

MAP PAGE
128