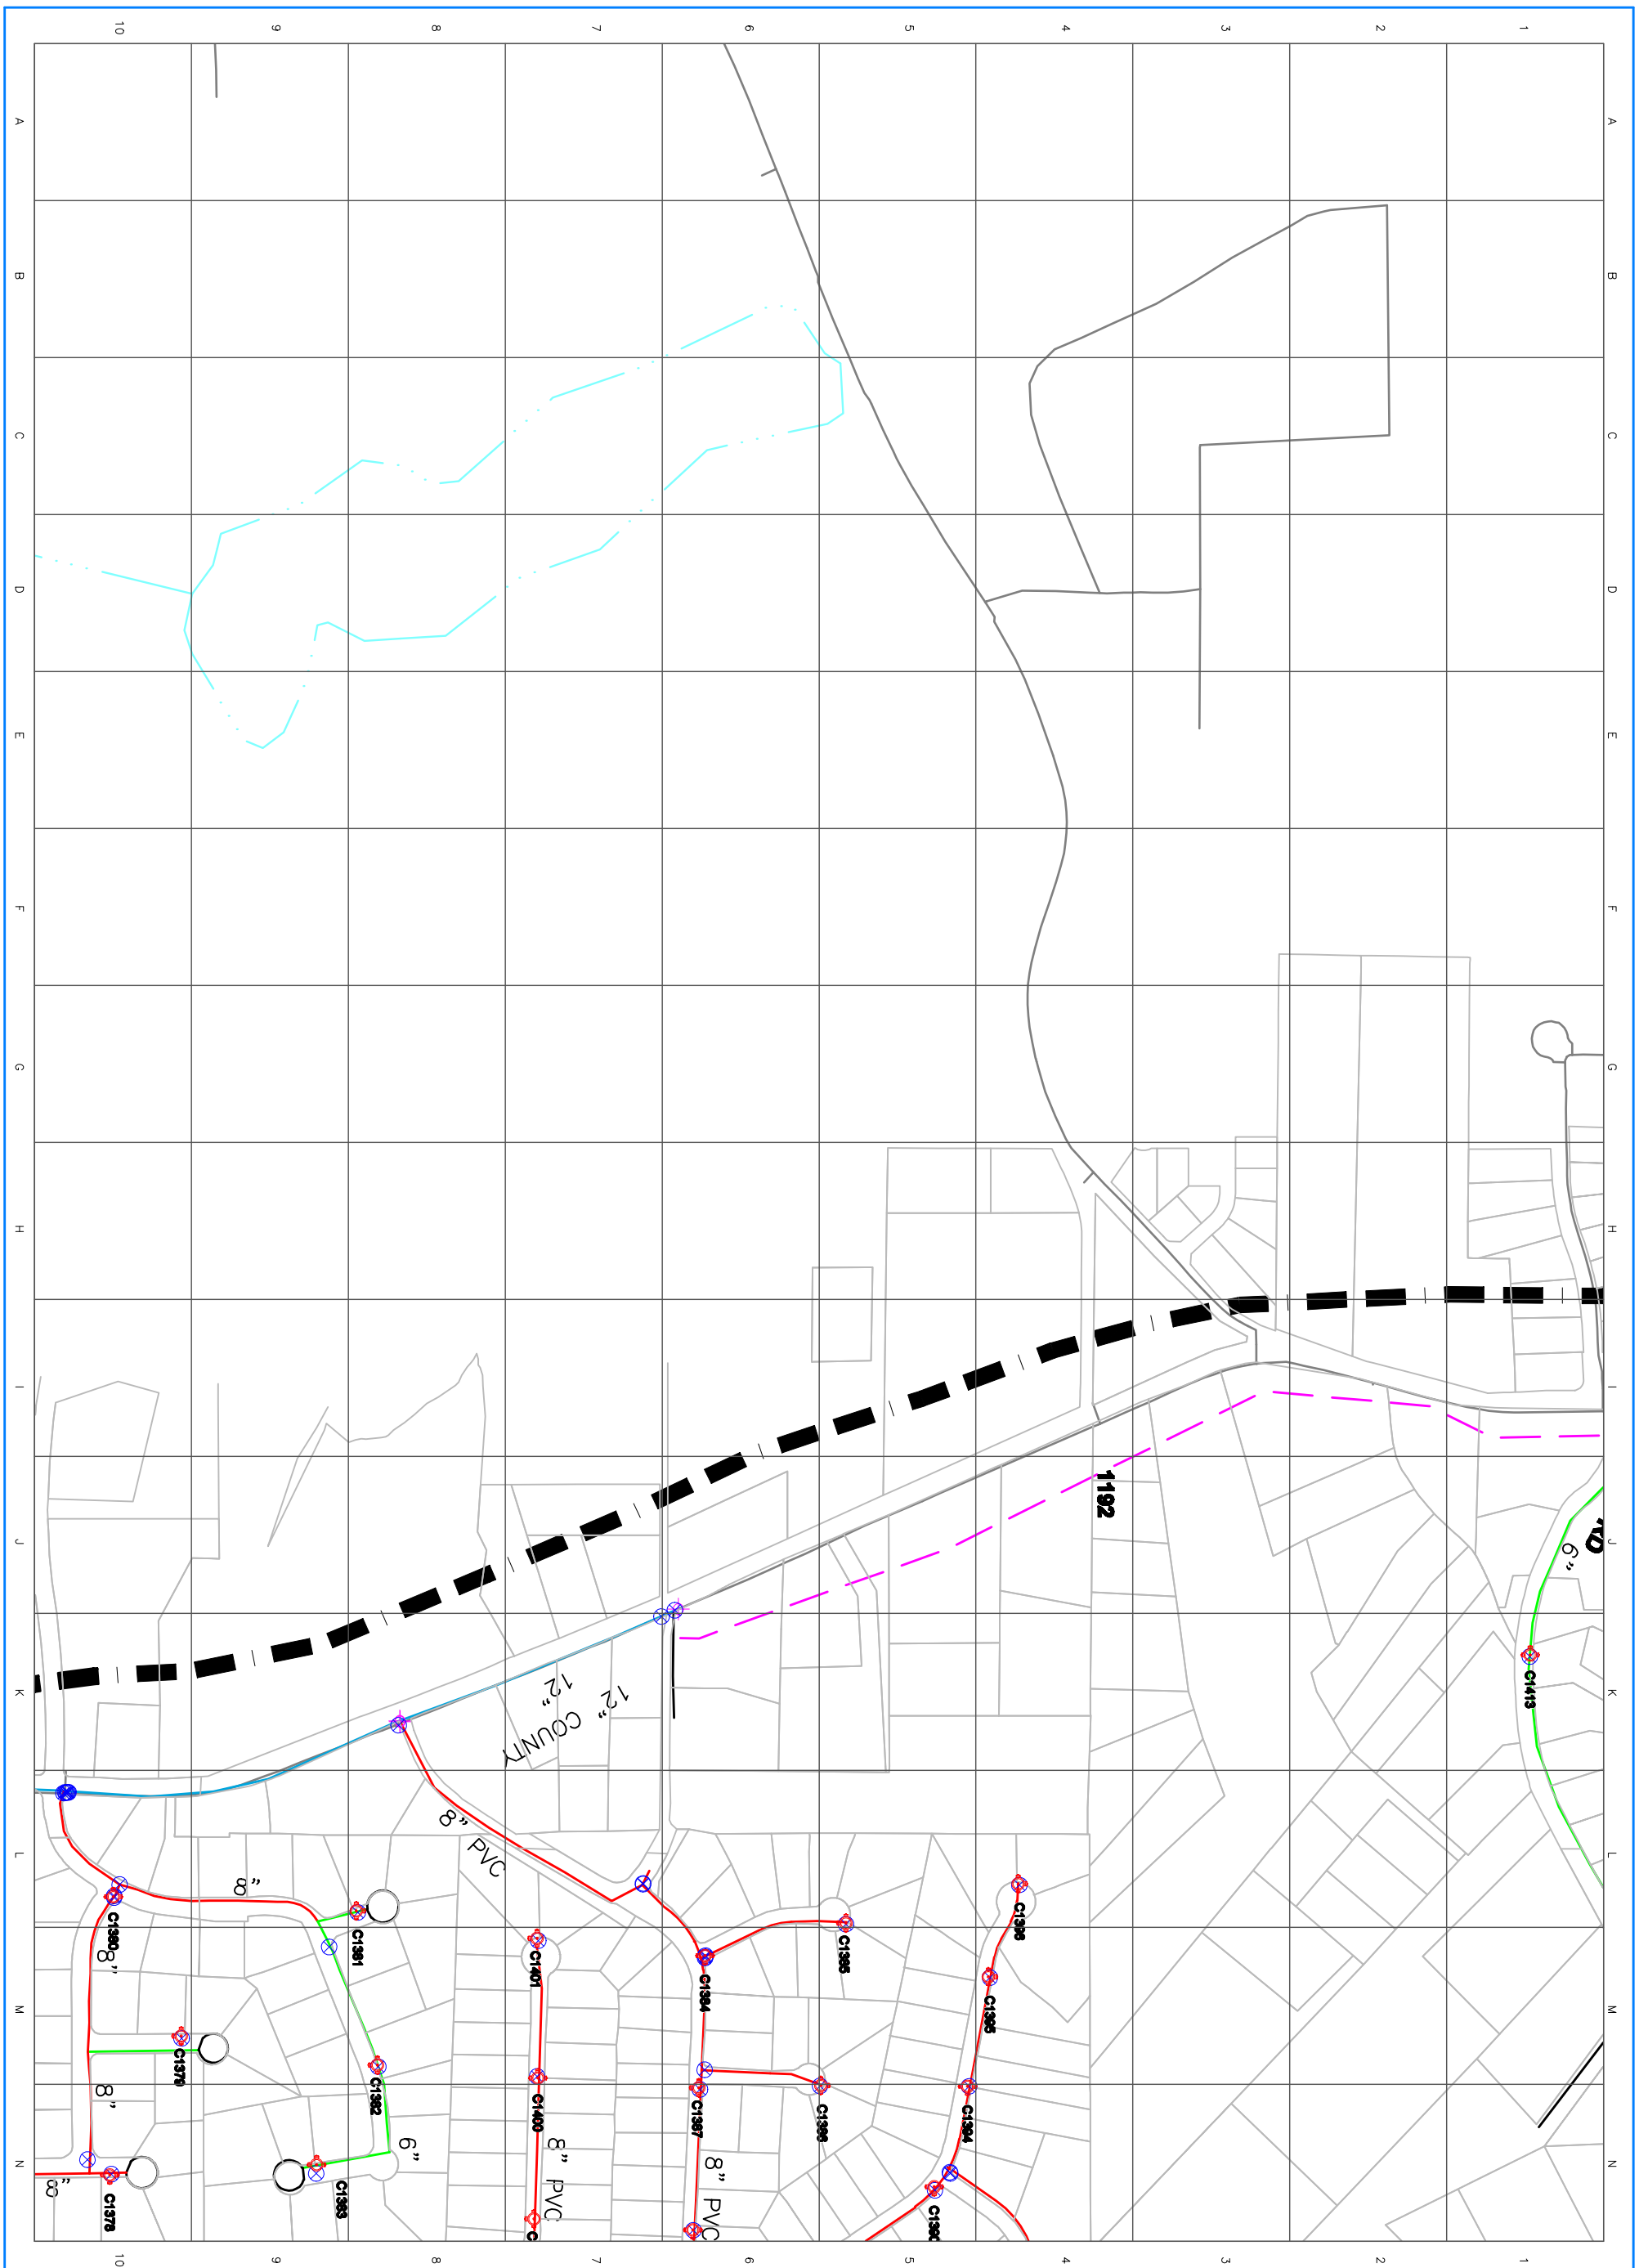

MAP PAGE	DATE	REVISIONS
97	FEB 2009	

CITY OF CUMMING DISCLAIMS ANY RESPONSIBILITIES OR LIABILITES OR DAMAGES FROM THE USE OF THIS MAP.

THIS MAP IS FOR DISPLAY PURPOSES ONLY AND IS NOT INTENDED TO BE USED FOR TAX ASSESSMENT,SURVEY OR ENGINEERING PURPOSES.

CITY OF CUMMING, GEORGIA GIS GATEWAY TO LEISURE LIVING

36 inch, 30 inch, 24 inch, 18 inch, 16 inch, 12 inch, 10 inch, 8 inch, 6 inch, 4 inch, 3 inch, 2 inch

CITY OF CUMMING, GEORGIA WATER SYSTEM MAP

DEPARTMENT OF UTILITIES
ENGINEERING AND STORMWATER DIVISION
GIS BRANCH
100 MAIN STREET, CUMMING, GA 30040
(770) 781-2020

250 0 250
SCALE IN FEET
1" = 500'

N